# THE PRINCESS

Theatre & Arts Centre

Standard Grid Plan (March 2026)

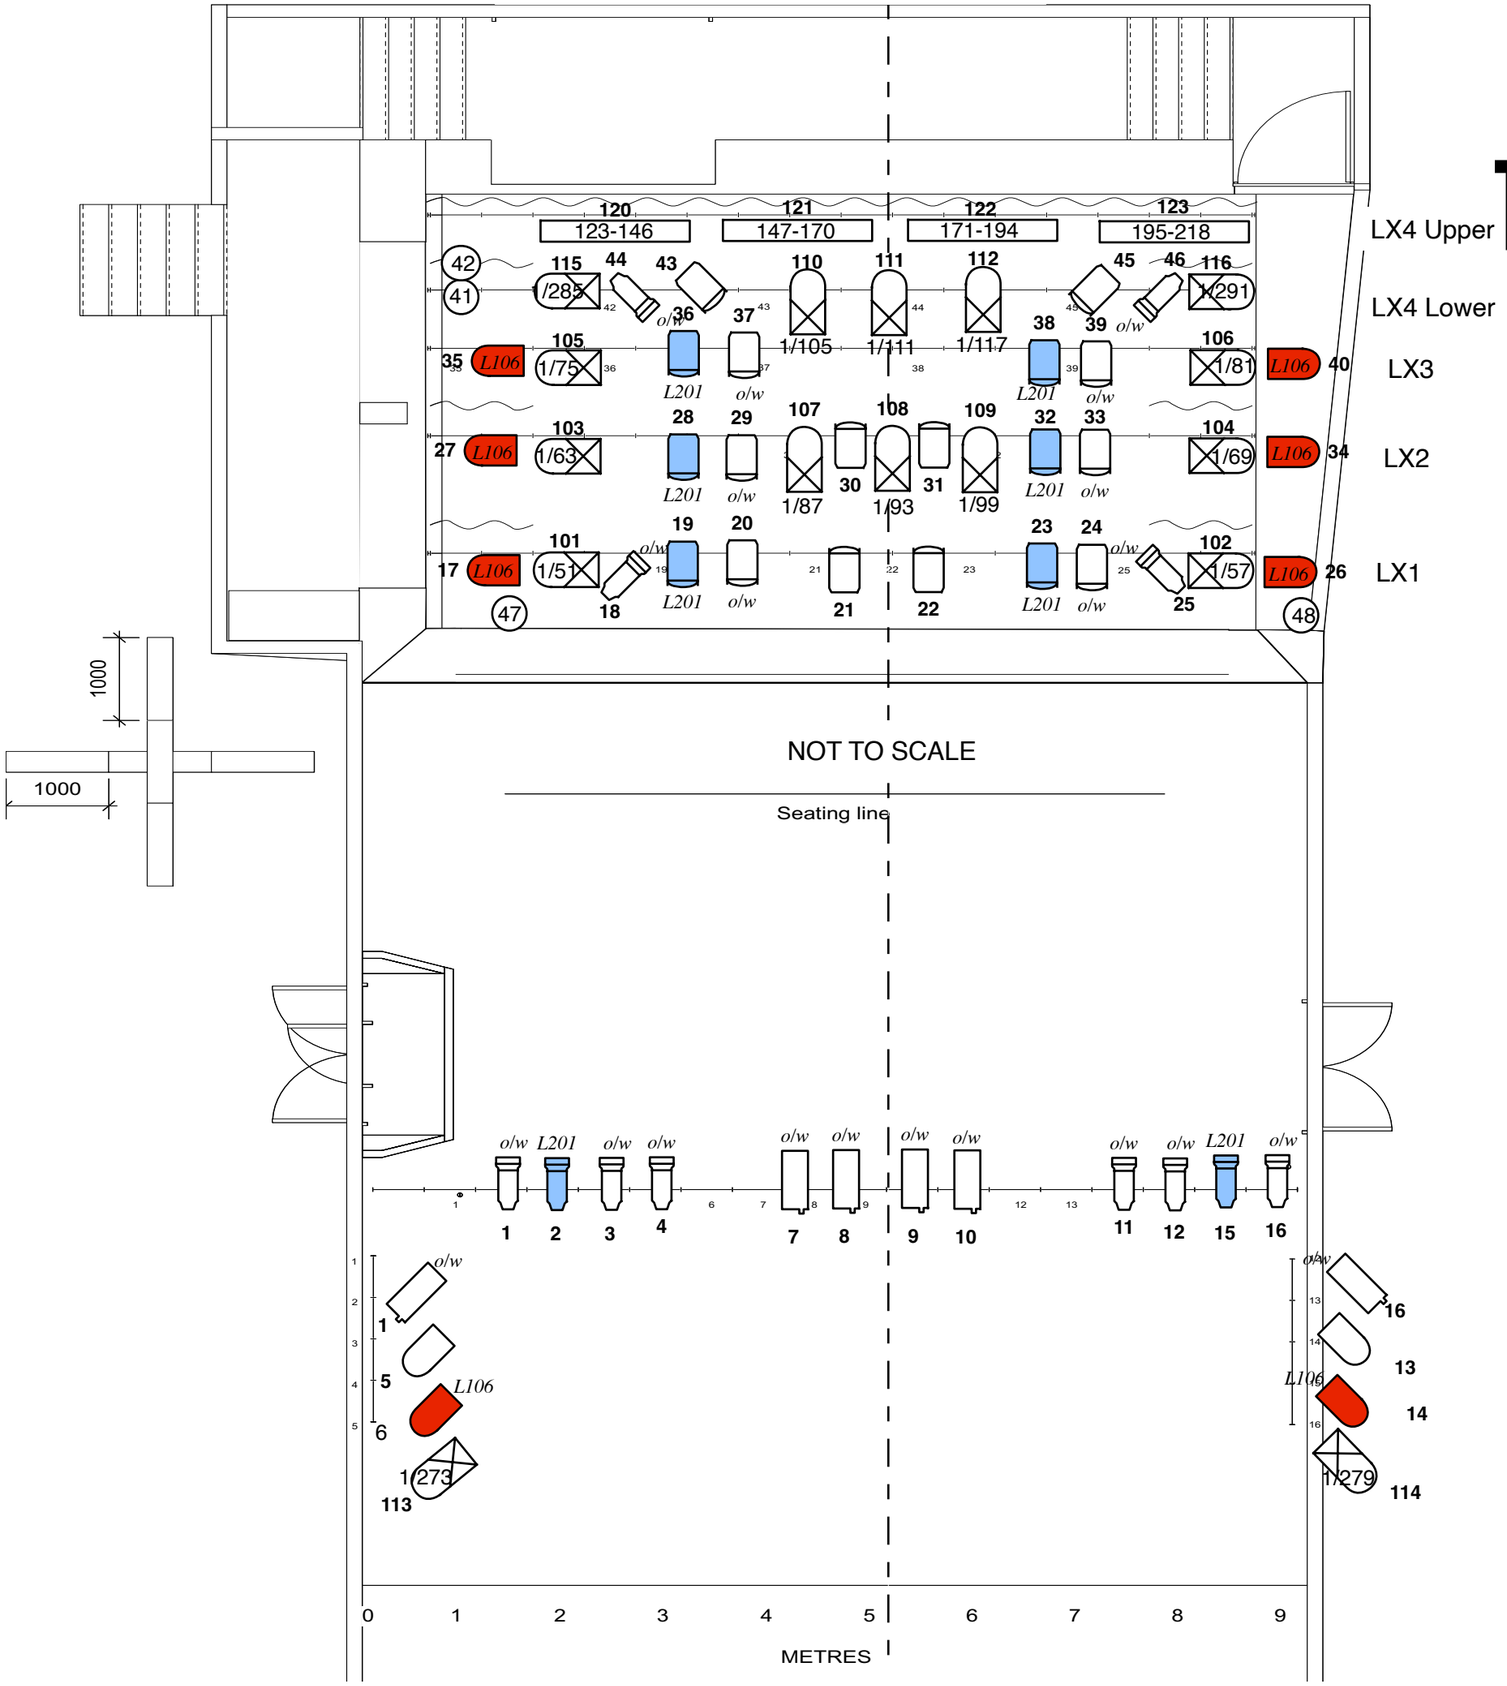


## Key

Color

Channel

- 25-50° Source Four J
- Prelude 16/30
- Elumin8 Alu Hex Par64
- Thomas PAR 64
- Selecon 1200W Rama
- Lumin8 Tri Pixel Batten

Manual Winch (LX) SWL 300kg

House Lights are NOT DMX Controlable

Dimmer channels 1/1-48

Grid Height at 5M

Haze 1/511 Situated DSL

Universe 2 output DSL (Empty)